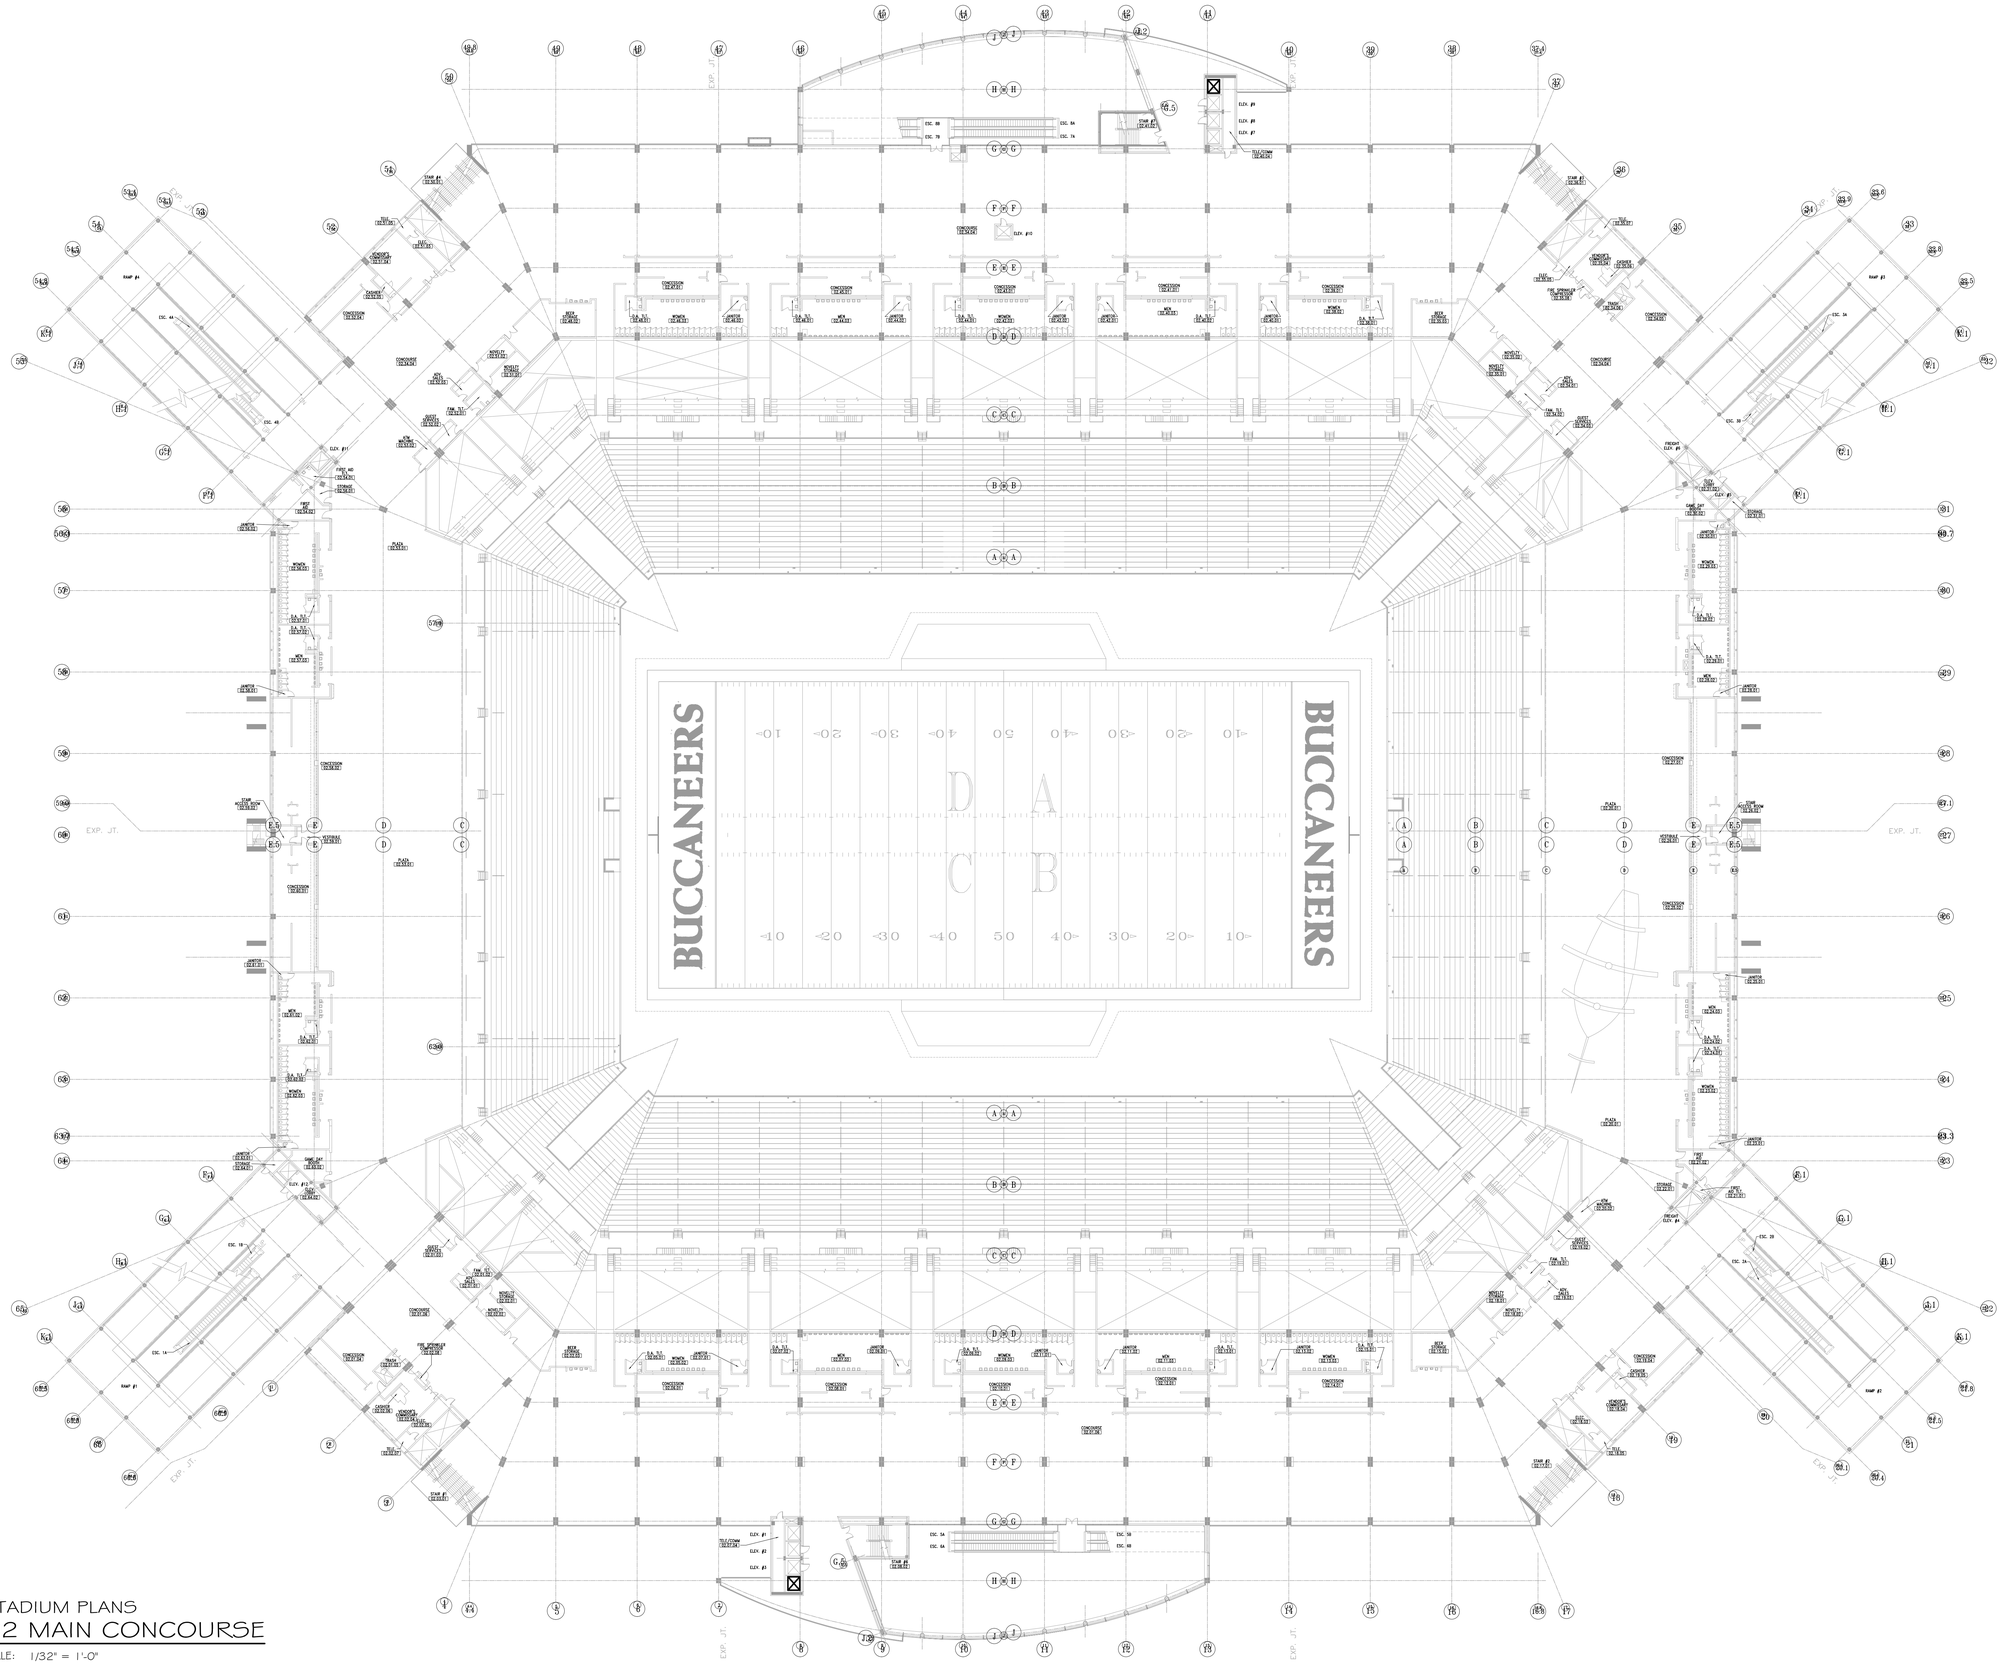

STADIUM PLANS
02 MAIN CONCOURSE
SCALE: 1/32" = 1'-0"

WAGNER MURRAY
601 S. CEDAR ST, STUDIO 101 | CHARLOTTE, NC 28202
(704) 372-8603 | WAGNERMURRAY.COM

WAGNER MURRAY ARCHITECTS PLLC CERT. NO. 216 CHARLOTTE, N.C.

MICHAEL J. MURRAY REGISTERED ARCHITECT NORTH CAROLINA CHARLOTTE, N.C.

NOT FOR CONSTRUCTION

THIS DRAWING IS THE PROPERTY OF WAGNER MURRAY AND MAY NOT BE USED OR REPRODUCED, IN PART OR IN WHOLE, WITHOUT WRITTEN PERMISSION.

DATE	NO.	DESCRIPTION

PROJECT: TAMPA BAY BUCCANEERS RAYMOND JAMES STADIUM

CONSOLIDATED PLANS

SHEET TITLE: 02 MAIN CONCOURSE

SHEET NO.: A.02

DATE: MARCH 25, 2019

PROJECT NO.:

DRAWN BY: SW

CHECKED BY: